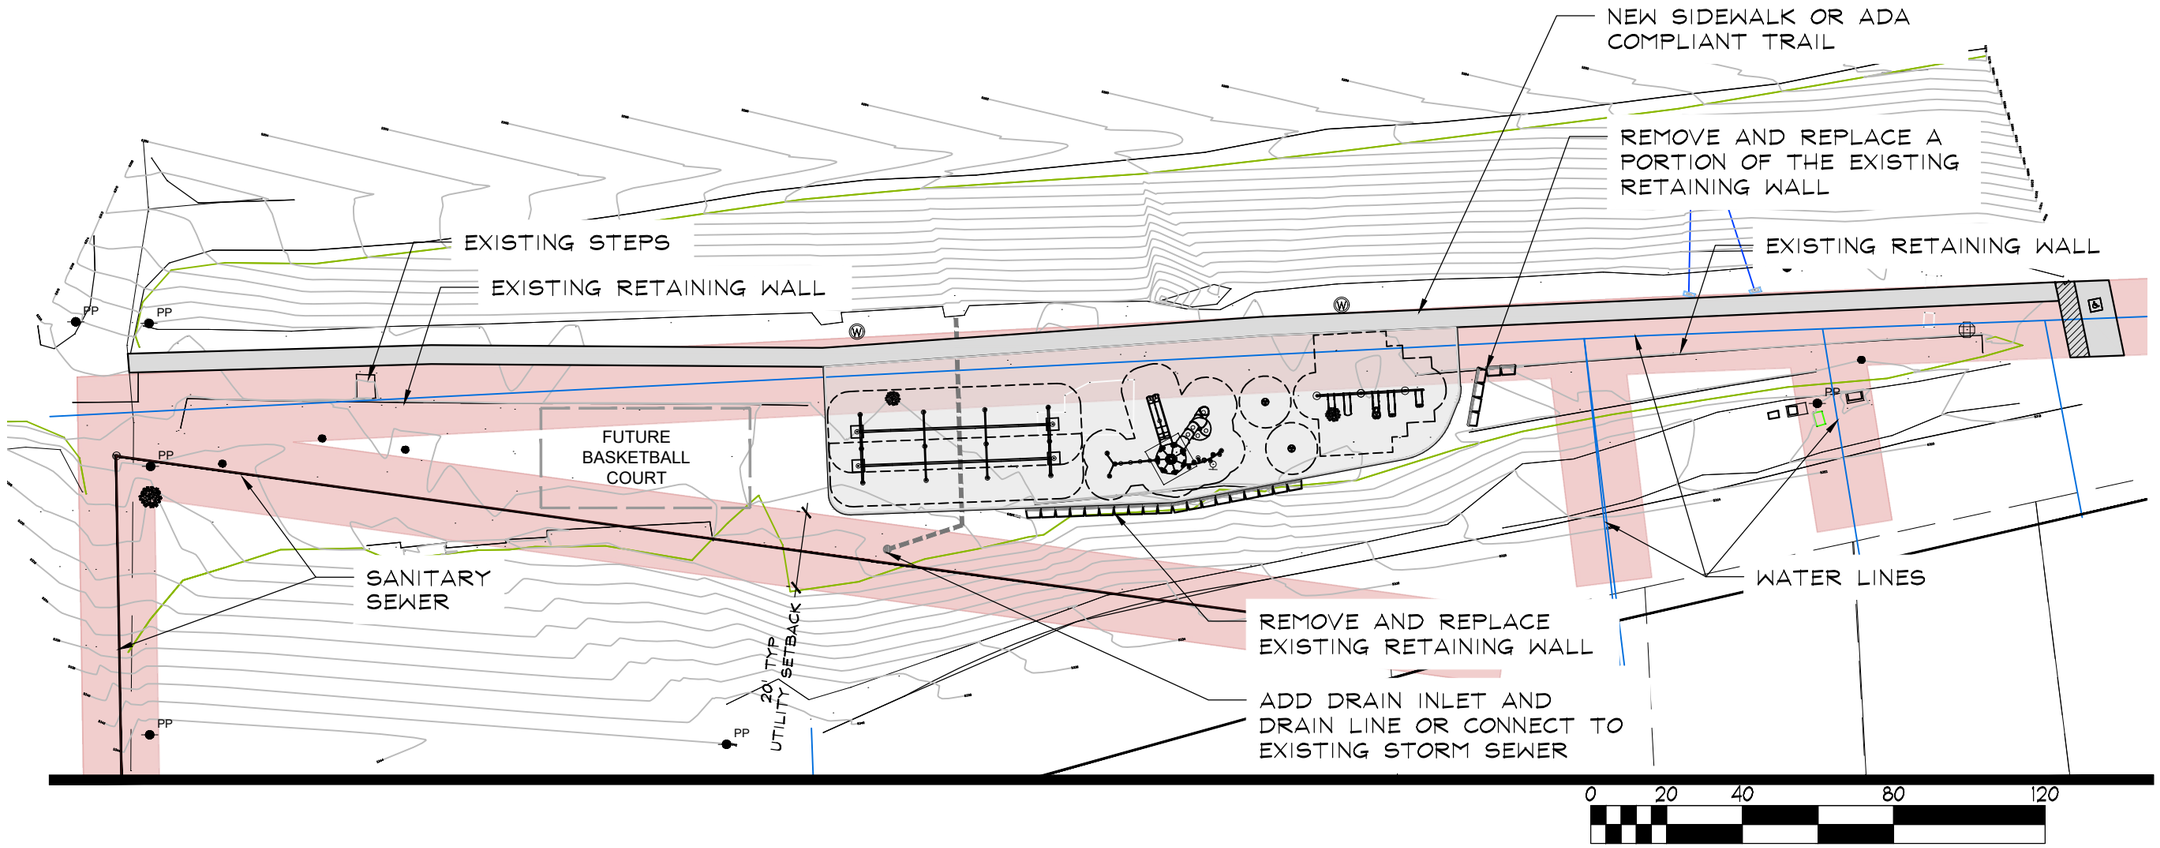

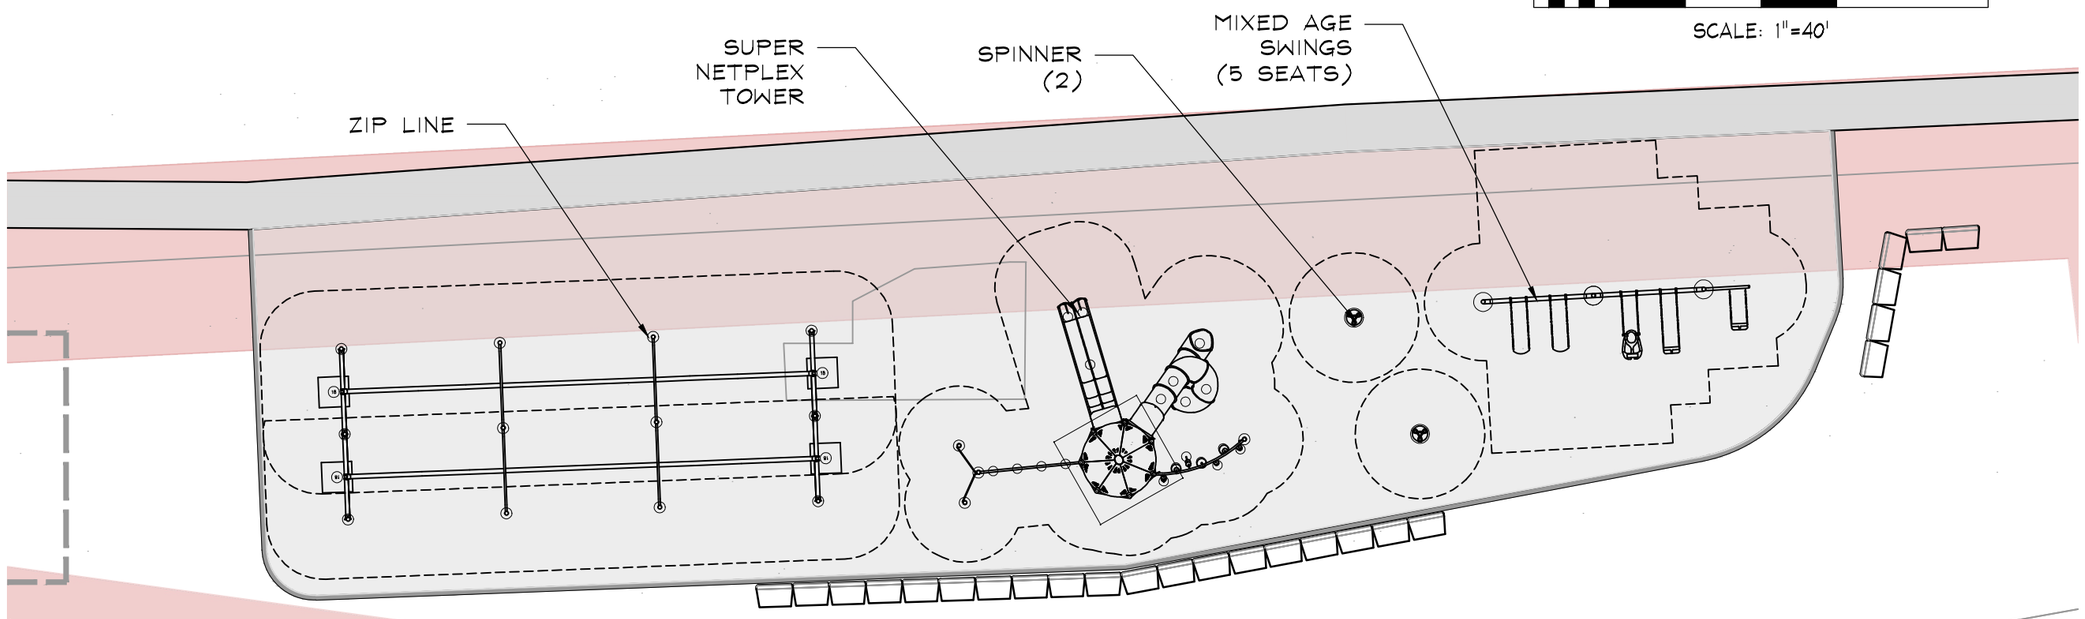

PLAYGROUND - ENLARGED AREA

TALLGRASS
Landscape Architecture for the American West
TALLGRASS LANDSCAPE ARCHITECTURE
413 NORTH 4TH STREET
CUSTER, SD 57730
INFO@TALLGRASSLANDSCAPEARCHITECTURE.COM
605.673.3167
TALLGRASSLANDSCAPEARCHITECTURE.COM

REVISIONS:
DATE: BY:

RELEASE DATE:
PROJECT CONTACT:
PROJECT NUMBER:

SHEET:
OF: